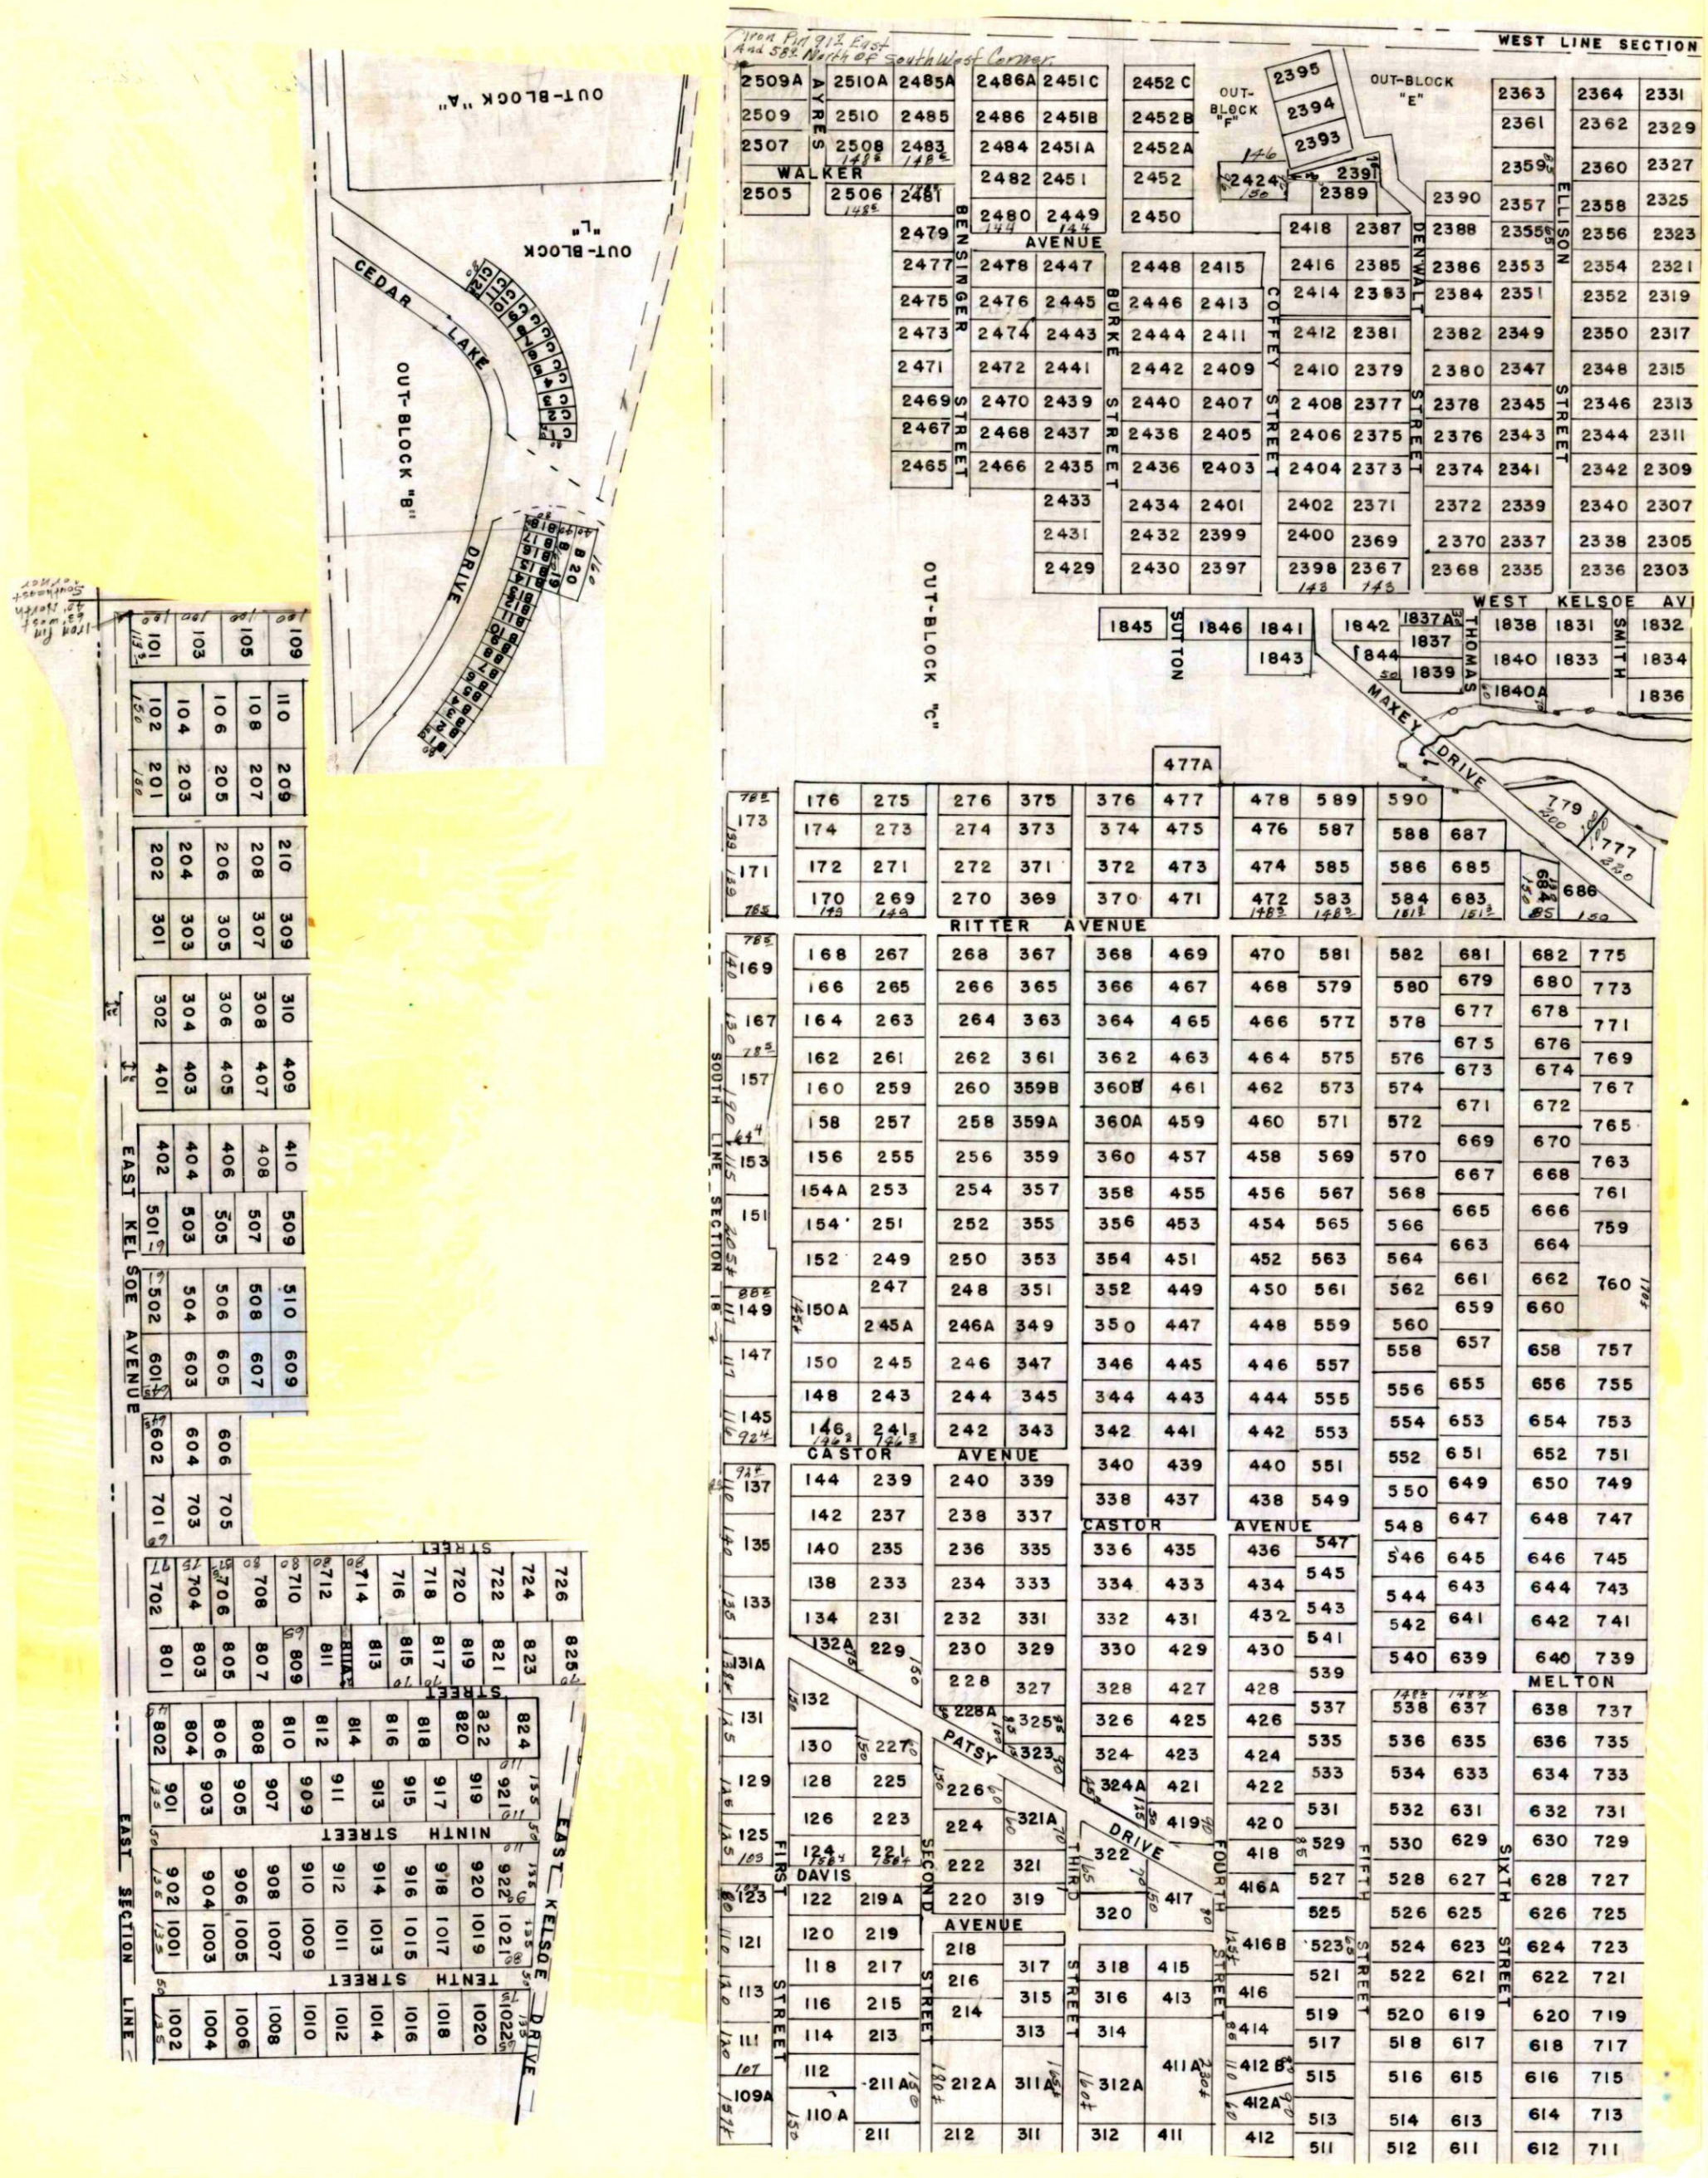
WEST LINE SECTION
Iron Pin 917 East And 58' North of South West Corner
OUT-BLOCK "A"
OUT-BLOCK "L"
CEDAR LAKE DRIVE
OUT-BLOCK "B"
OUT-BLOCK "C"
OUT-BLOCK "E"
OUT-BLOCK "F"
AYRES
WALKER
BENSINGER STREET
BURKE STREET
COFFEY STREET
DENWALT STREET
ELLISON STREET
AVENUE
WEST KELSOE AVE
SUTTON
THOMAS
SMITH
MAXEY DRIVE
RITTER AVENUE
CASTOR AVENUE
PATSY DRIVE
DAVIS
FIRST STREET
SECOND STREET
THIRD STREET
FOURTH STREET
FIFTH STREET
SIXTH STREET
MELTON
SOUTH LINE SECTION 18
EAST KELSOE AVENUE
EAST SECTION LINE
NINTH STREET
TENTH STREET
EAST KELSOE DRIVE