56

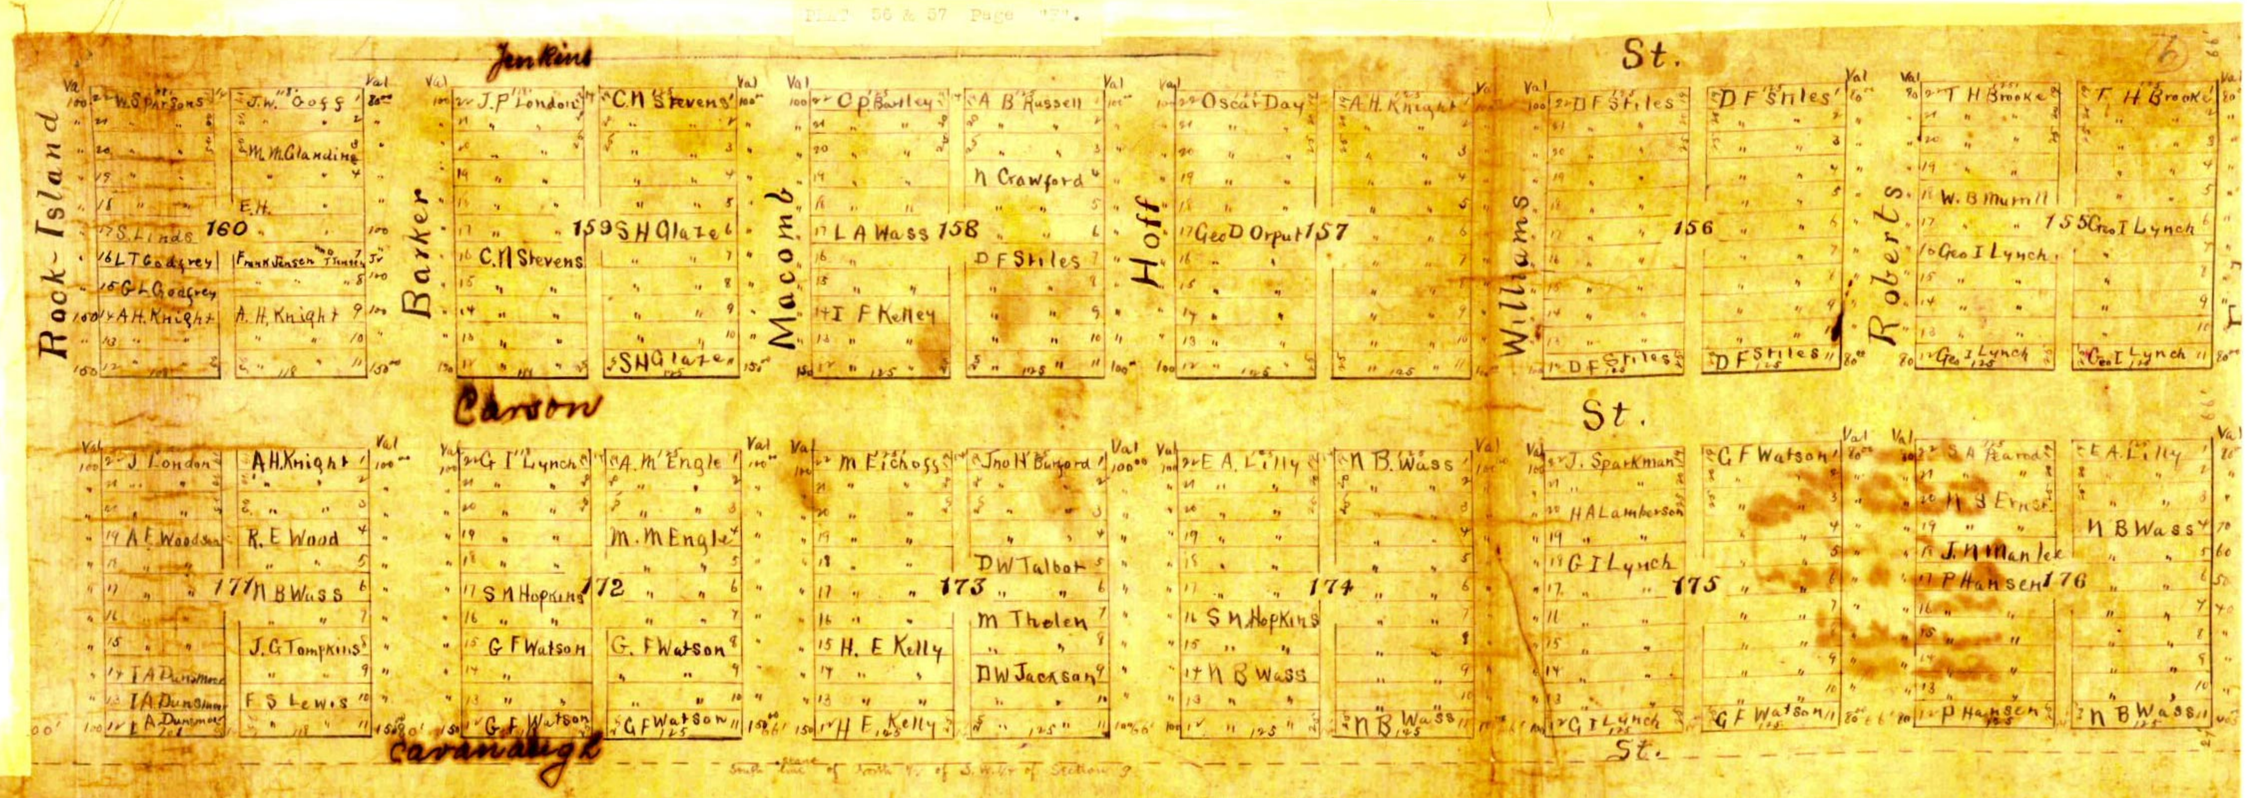

CERTIFICATE OF SURVEYOR

I S.T. Wood hereby certify that I am a surveyor and that I have made a survey of the North one-half (N ½) of the South-West Quarter (S.W.¼) of Section Nine (9) and Lots One (1) Two (2) Three (3) and Four (4) of Section Eight (8) all in Town Ship Twelve (12) North of Range Seven (7) West of the Ind. Mer. Canadian County Oklahoma Territory. The above described tracts of land being divided into Lots, Blocks, Avenues, Street and Alleys as shown by the above Plat, which is a true and correct Plat of the same. The line between Sections 8 and 9 was taken as the base line of said survey. Marked stones or iron pins are set at the points shown on above Plat. The stones are marked by boring a hole in the top and filling the hole with lead. Said survey was made by direction and under the supervision of Board No 4 Town Site Trustees, appointed by the Honorable Secretary of the Interior in accordance with the Act of Congress dated May 14th 1890.

S. T. Wood Deputy County Surveyor
February 3rd 1893

Territory of Oklahoma }
Canadian County } s.s. On this 17th day of April A.D. 1893 before me, a Notary Public duly appointed and qualified for and residing in said County personally came S T Wood, to me known to be the identical person whose name is affixed to the foregoing certificate, and acknowledged the said instrument to be his voluntary act and deed.

Witness my hand and seal the day and year last above written

C. E. Gleckler, Notary Public

Seal

Commission expires July 20, 1896

Oklahoma Territory }
Canadian County. } ss
I hereby certify that the instrument was filed for record in my office at 3 o'clock P.M. April 17 1893 and is duly recorded in Book ___ Page ___
Chas. Rider
Register's Deputy

CERTIFICATE OF TRUSTEES

We the undersigned Trustees for the Town Site of El Reno Oklahoma Territory hereby certify that we have examined the survey of said Town Site and approve and adopt the foregoing Plat thereof as strictly conformable to said survey in accordance with the Act of Congress approved May 14th 1890 and our official instructions.

In Witness Whereof we have hereunto affixed our hands this 3rd day of February A.D. 1893

James M. Bishop
Delbert S. Parsons
Samuel T. Peary