Fair Addition

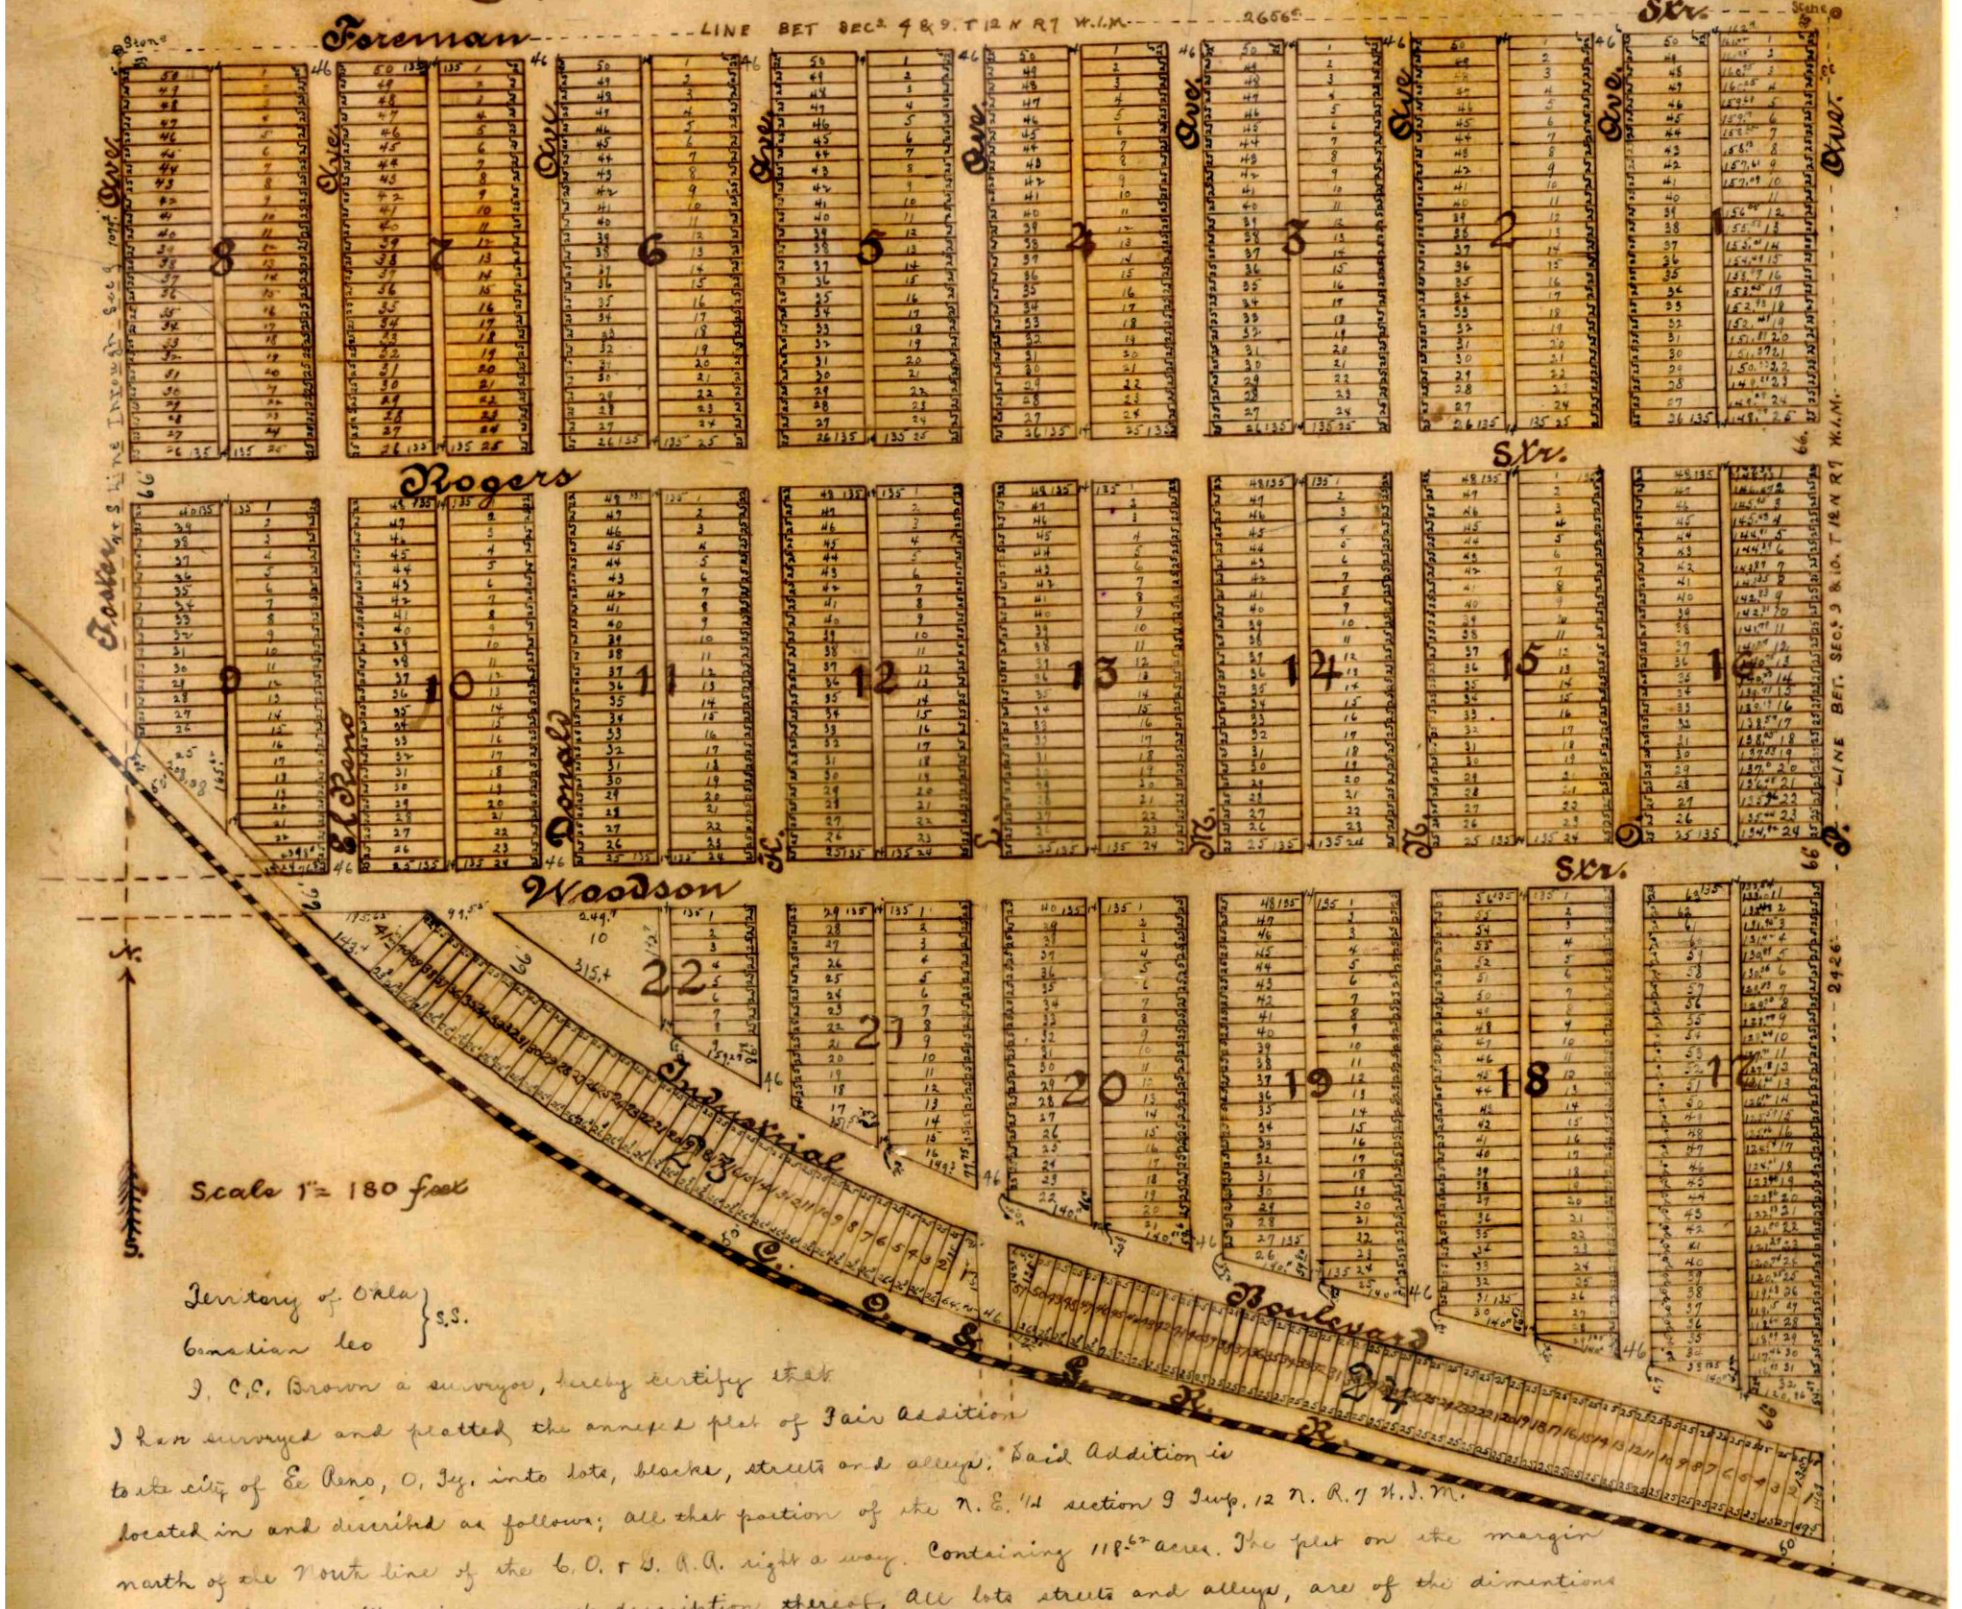

Territory of Okla }
Canadian Co } S.S.

I, C.C. Brown a surveyor, hereby certify that I have surveyed and platted the annexed plat of Fair Addition to the city of El Reno, O. Ty. into lots, blocks, streets and alleys. Said Addition is located in and described as follows; All that portion of the N. E. 1/4 section 9 Twp. 12 N. R. 7 W.I.M. north of the North line of the C. O. & G. R.R. right a way. Containing 118.62 acres. The plat on the margin of which this is written is a correct description thereof. All lots streets and alleys, are of the dimentions marked upon said plat, stakes being driven at the corners of each block and lot.

C. C. Brown, Surveyor

Subscribed and sworn to before me this 11th day of May 1907

H. K. Ricker Notary Public.

My commission expires Dec 10 - 1910

(Seal)

Know all men by these presents, that El Reno Commercial Club of El Reno, Okla. Ty. C. A. Van Ness as president and H. L. Fogg as secretary, has caused the above described lands to be surveyed and platted into lots, blocks, streets and alleys as shown and set forth on and by the annexed plat, and the certificate thereof by C. C. Brown who surveyed, staked, platted the same. To be known and called the Fair Addition, to the City of El Reno, O. Ty. all streets and alleys are of free consent and desire of the owners, and are hereby dedicated to and for the use of the public.

El Reno Commercial Club
By C. A. Van Ness President
attest. H. L. Fogg Secretary

(Seal)

Territory of Okla }
Canadian Co } S.S.

Before me a Notary Public in and for said County and Territory on this 11th day of May 1907, personally appeared, C. A. Van Ness, to me known to be the identical person who subscribed the name of El Reno Commercial Club to the foregoing instrument as its president and acknowledged to me that he executed the same as his free and voluntary act and deed and as the free and voluntary act and deed of the said El Reno Commercial Club, of El Reno, O. Ty. for the purposes therein named.

H. K. Ricker
Notary Public.

My commission expires December 10 1910

(Seal)

Okla Ter. Canadian Co. ss.
This instrument was filed for record on the 13 day of May 1907 at 5 o'clock P. M.

Chas. M. Standard, Register of Deeds.