HILL ADDITION

A PART OF N.W.¼ OF SEC. 34-T.11N.-R.5W.-I.M.

MUSTANG, OKLAHOMA

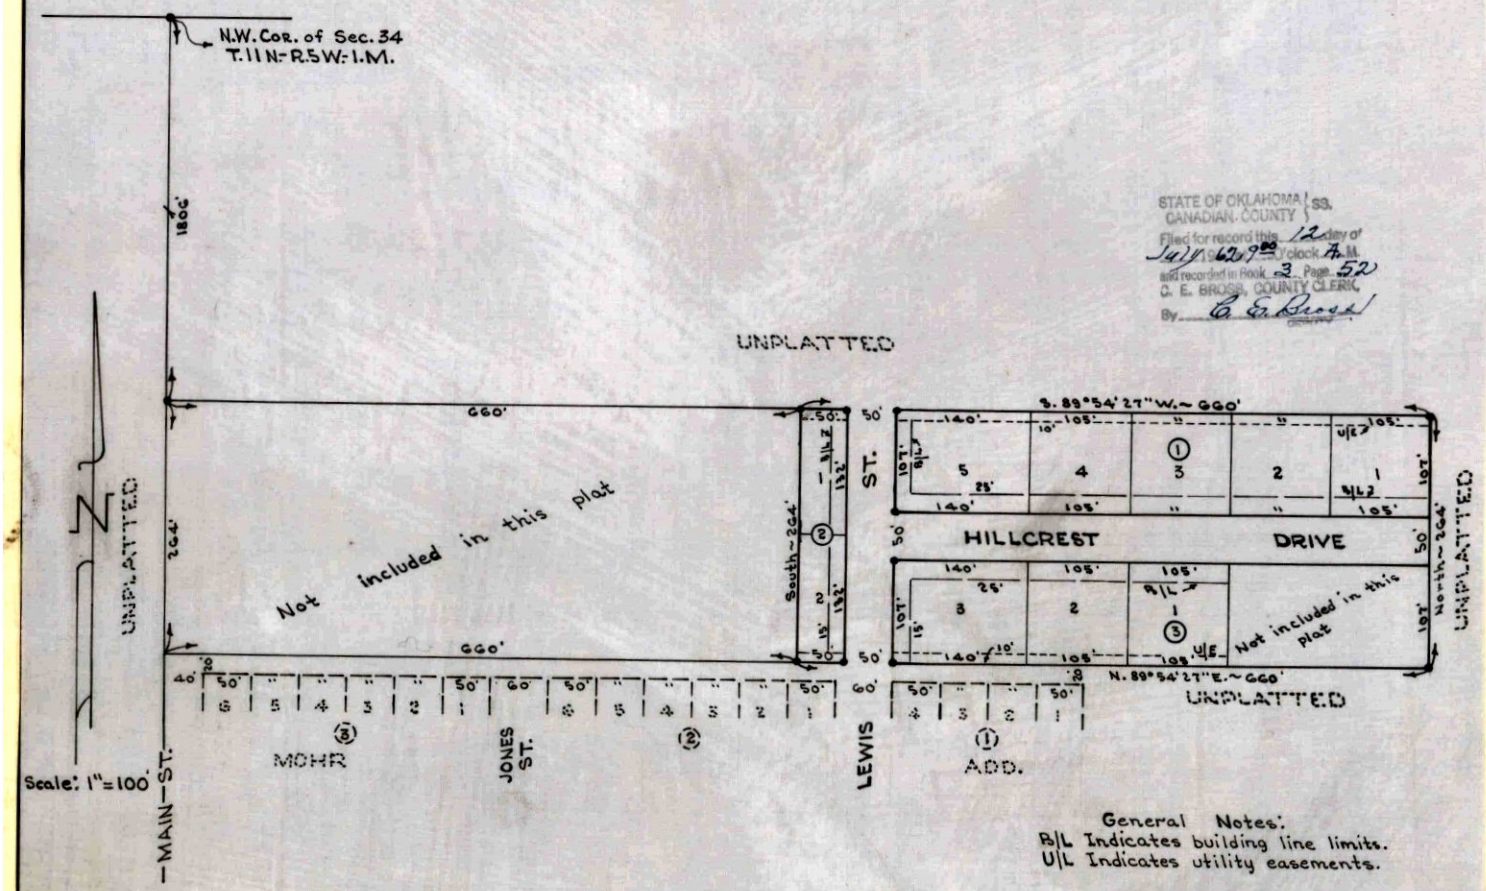

STATE OF OKLAHOMA } SS.
CANADIAN COUNTY }
Filed for record this 12 day of
July A.D. 1962 at 2:00 o'clock P.M.
and recorded in Book 3 Page 52
C. E. BROSS, COUNTY CLERK.
By C. E. Bross

General Notes:
B/L Indicates building line limits.
U/L Indicates utility easements.

SURVEYOR'S CERTIFICATE

I, Thomas F. Cone, do hereby certify that I am by profession a Land Surveyor or Civil Engineer and that the annexed plat of Hill ADDITION to Mustang, Oklahoma, consisting of one(1) sheet correctly represents a survey made under my supervision on the 12th day of June, 1962, and that all of the monuments shown hereon actually exist and their positions are correctly shown.

Thomas F. Cone
Thomas F. Cone

State of Oklahoma
County of Oklahoma S.S.

Before me the undersigned, a Notary Public in and for the said County and State on this 12th day of June, 1962, personally appeared Thomas F. Cone to me known to be the identical person who executed the within and foregoing instrument and acknowledged to me that he executed the same as his free and voluntary act and deed for the uses and purpose therein set forth.

Witness my hand and seal the day and year last above written.

My commission expires: 5-1-1966. Helen Cone
Notary Public