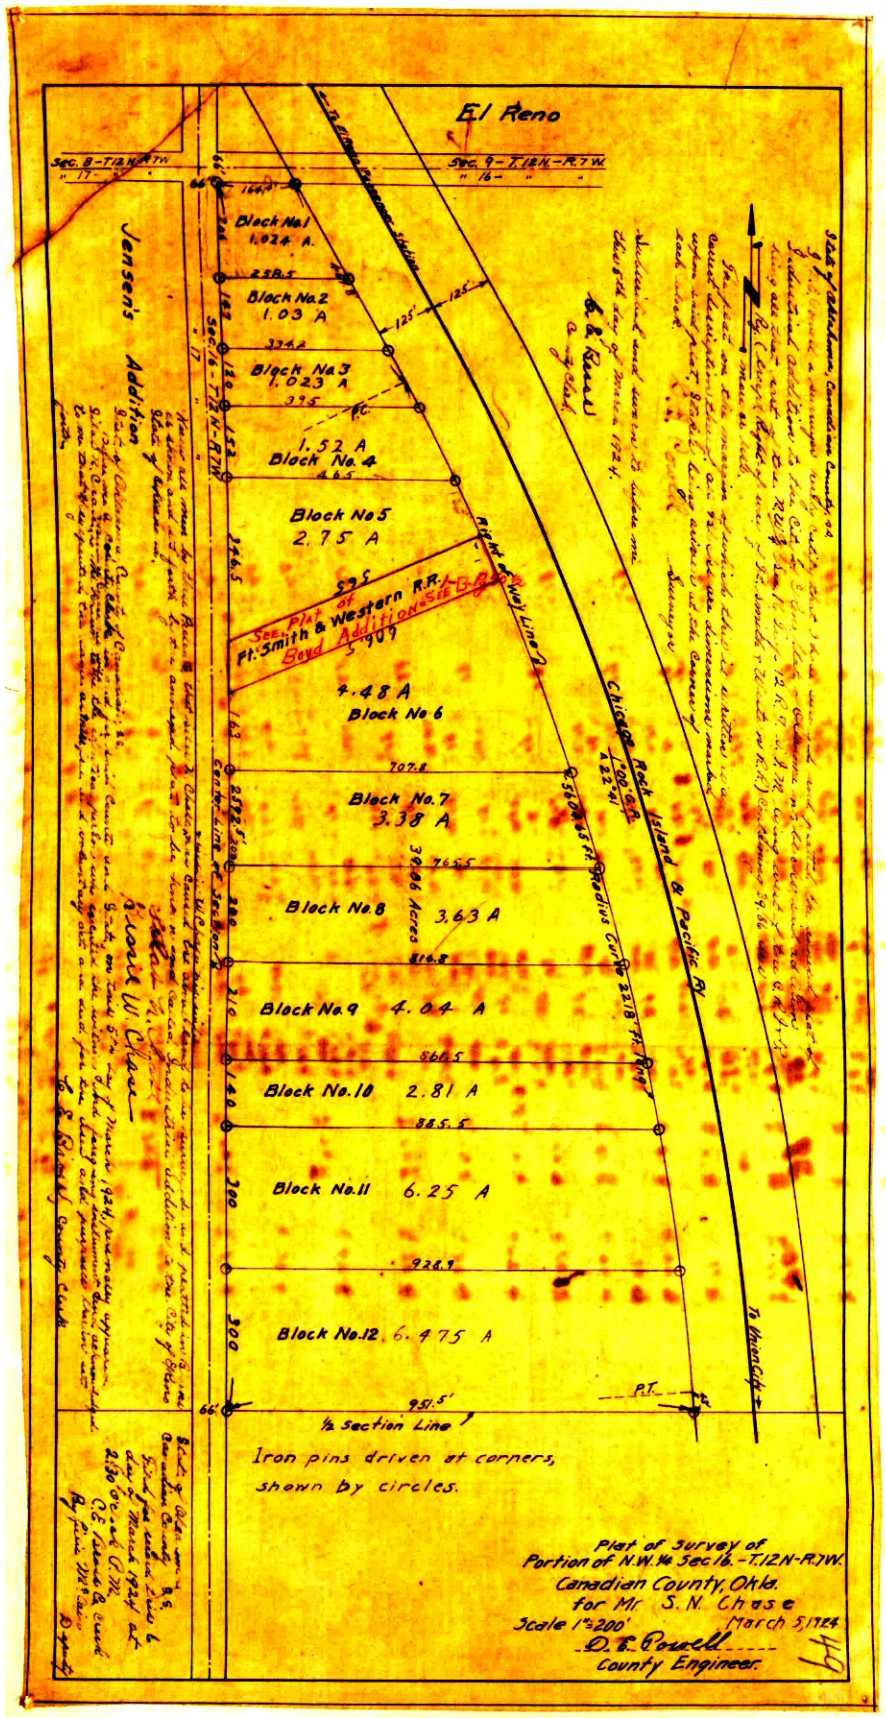
El Reno
Sec. 8-T12N-R7W
Sec. 9-T12N-R7W
Block No.1 1.024 A.
Block No.2 1.03 A
Block No.3 1.023 A
1.52 A Block No.4
Block No.5 2.75 A
4.48 A Block No.6
Block No.7 3.38 A
Block No.8 3.63 A
Block No.9 4.04 A
Block No.10 2.81 A
Block No.11 6.25 A
Block No.12 6.475 A
Jensen's Addition
Right of Way Line
See Plat of Ft. Smith & Western R.R. Bond Addition
Chicago Rock Island & Pacific Ry
To Hennessy
To Hennessy
P.T.
½ Section Line
Iron pins driven at corners, shown by circles.
Plat of Survey of Portion of N.W. ¼ Sec. 16.-T.12N-R.7W. Canadian County, Okla. for Mr. S. N. Chase
Scale 1"=200'
March 5, 1924
D. E. Powell
County Engineer.