Lincoln Acre's Number 2.

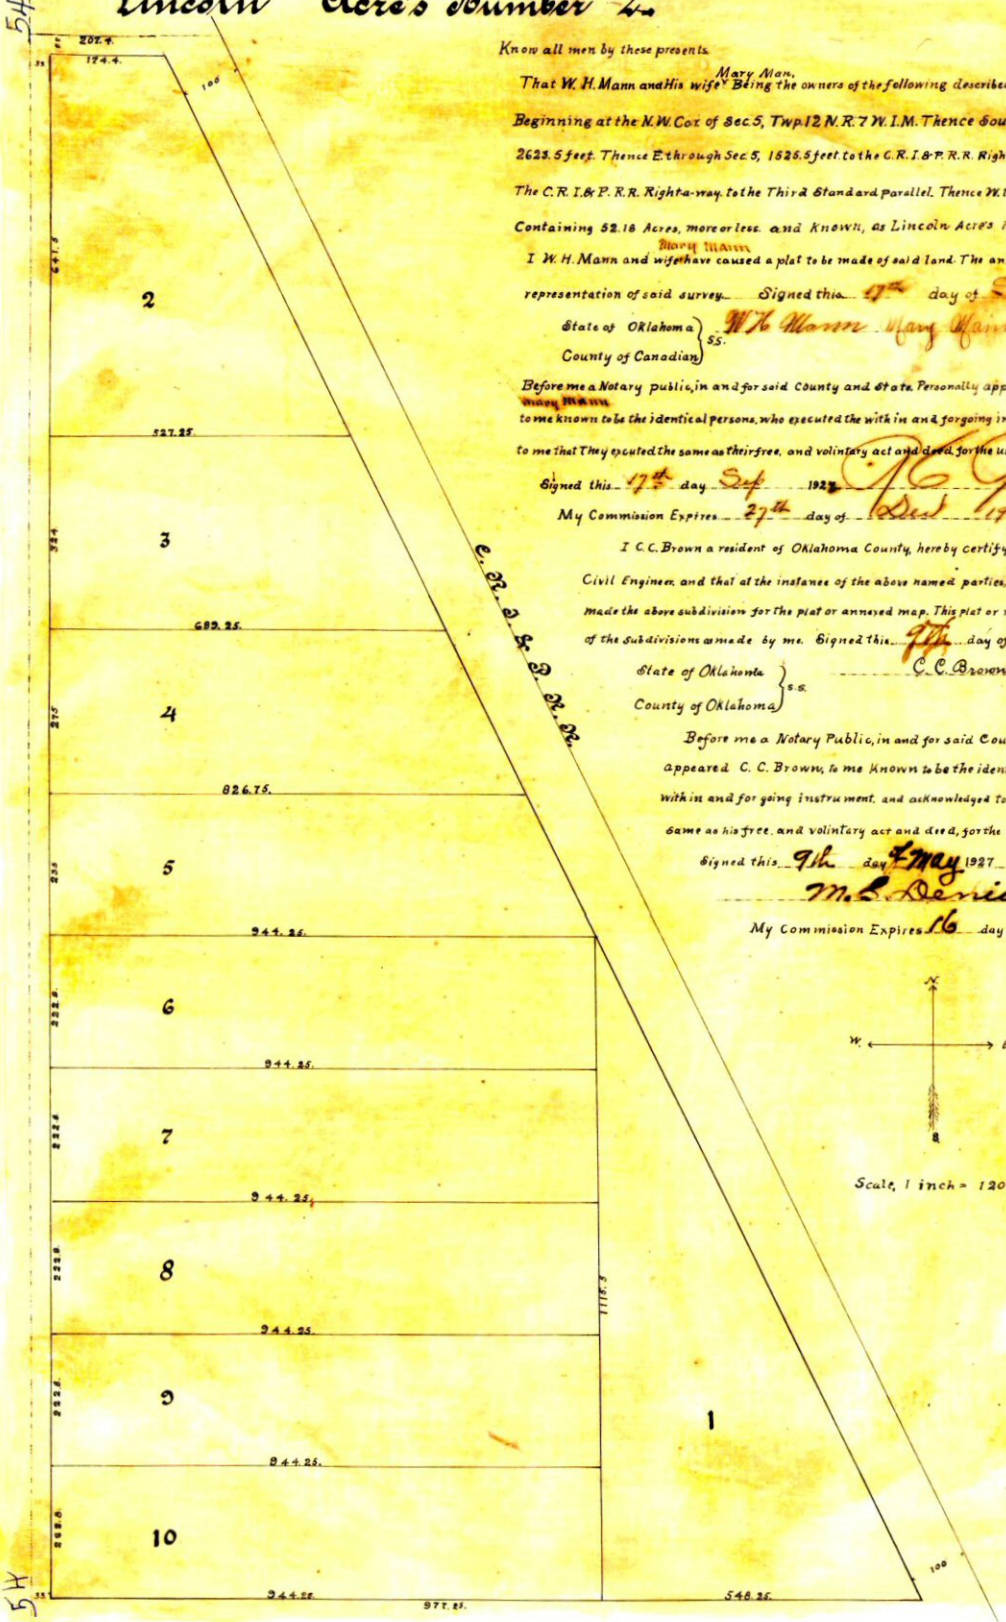

Know all men by these presents.

That W. H. Mann and His wife Mary Man, Being the owners of the following described land, to Witt Beginning at the N.W. Cor of Sec. 5, Twp. 12 N. R. 7 W. I. M. Thence South between Sec. 5 and 6 2623.5 feet. Thence E. through Sec. 5, 1525.5 feet to the C. R. I. & P. R. R. Right-a-way. Thence N. W. following The C. R. I. & P. R. R. Right-a-way to the Third Standard parallel. Thence W. to the point of beginning. Containing 52.18 Acres, more or less. and Known, as Lincoln Acres number 2.

I W. H. Mann and wife Mary Mann have caused a plat to be made of said land. The annexed map or plat is a correct representation of said survey. Signed this 17th day of Sept 1927

State of Oklahoma } ss. W H Mann Mary Mann Owers
County of Canadian }

Before me a Notary public, in and for said County and State. Personally appeared W. H. Mann and wife Mary Mann to me known to be the identical persons, who executed the with in and forgoing instrument, and acknowledged to me that They excuted the same as their free, and volintary act and deed, for the use and purpose there set forth.

Signed this 17th day Sep 1927 [signature] Notary Public.

My Commission Expires 27th day of Dec 1929

I C. C. Brown a resident of Oklahoma County, hereby certify that I am by profession a Civil Engineer, and that at the instance of the above named parties, W. H. Mann and His wife, I made the above subdivision for the plat or annexed map. This plat or map is a correct representation, of the subdivisions as made by me. Signed this 9th day of May 1927

State of Oklahoma } s.s. C. C. Brown C. E.
County of Oklahoma }

Before me a Notary Public, in and for said County and State personally appeared C. C. Brown, to me known to be the identical person, who excuted the with in and for going instrument, and acknowledged to me that He executed the same as his free, and volintary act and deed, for the use and purpose there set forth

Signed this 9th day of May 1927

M. E. Denio Notary Public

My Commission Expires 16 day of February, 1930

N.
W. E.
S.

Scale, 1 inch = 120 feet.

54

54