PLAT
OF
SHERMAN
CANADIAN COUNTY
OKLAHOMA TERRITORY

Dated Feb. 27 - 1891 Vacation See Misc Record 1 Page 327

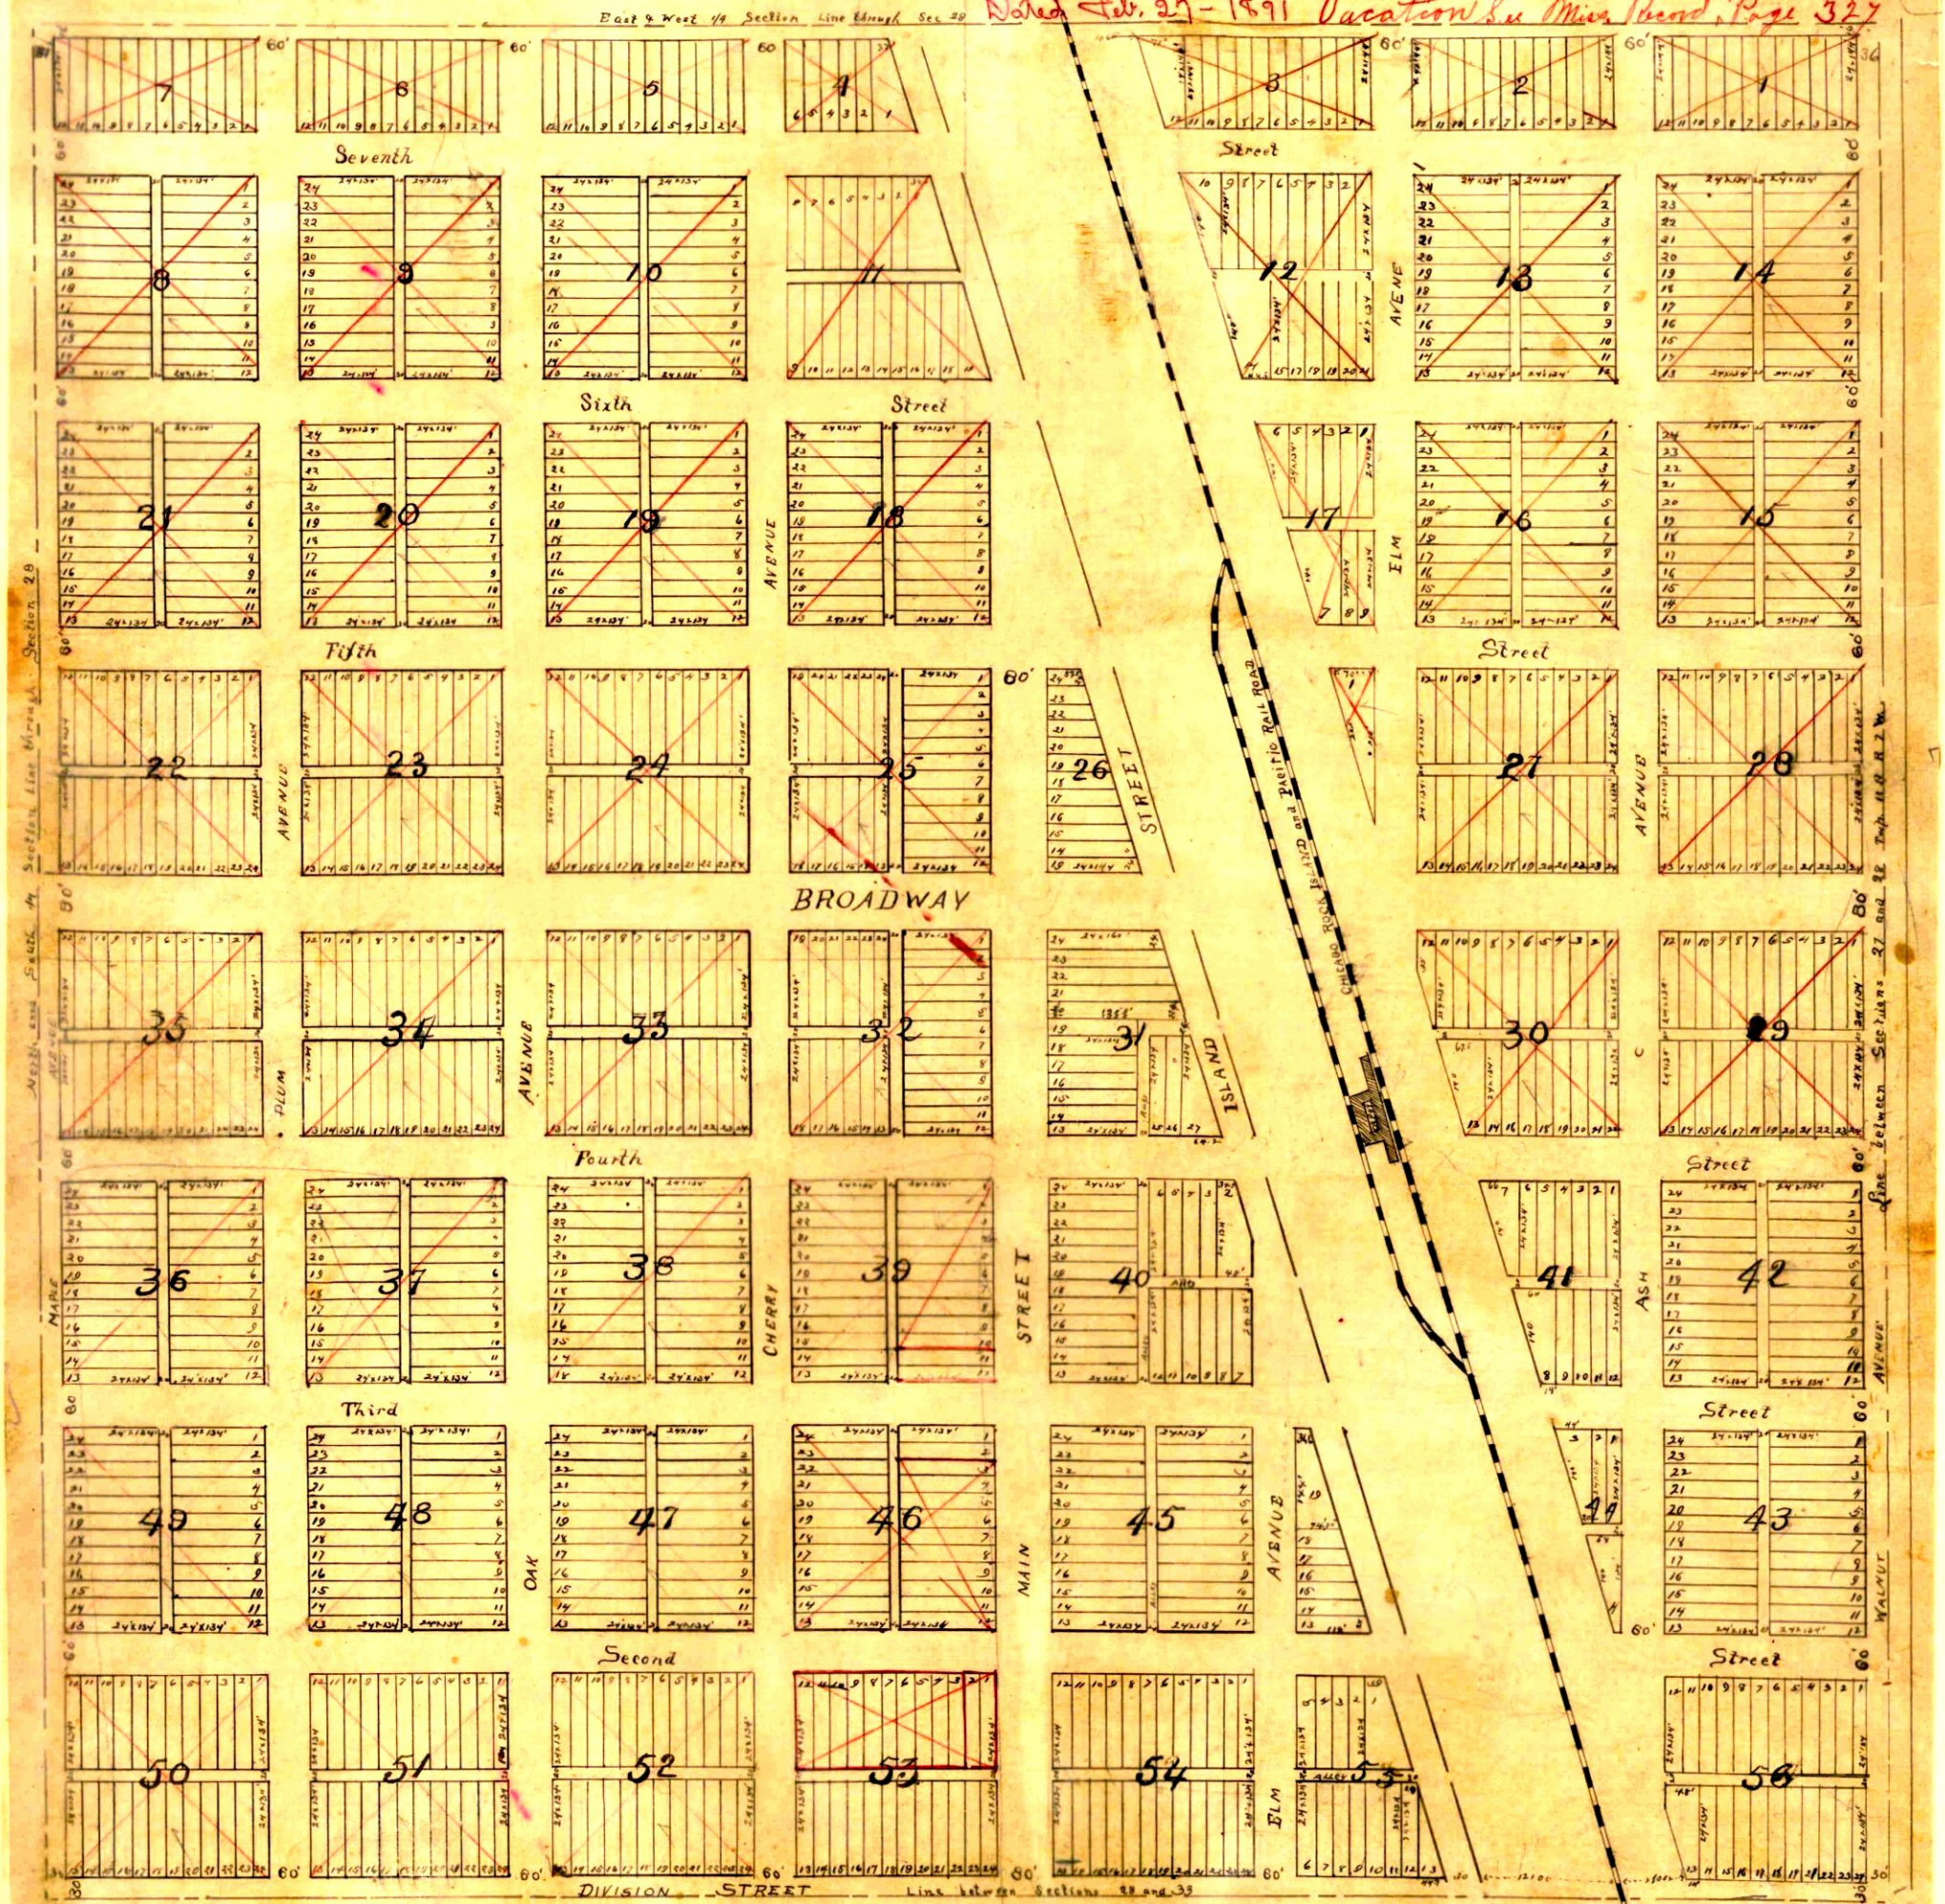

KNOW ALL MEN by these presents, That Henry A Grissey unmarried is the owner in fee simple of the following described real Estate situate in Canadian County, Territory of Oklahoma, to wit: All of the South East quarter (1/4) of Section 28 in Township 11 North of Range 7 West, and the said Henry A Grissey, has caused the same to be surveyed and platted into Blocks, Lots, Streets, Avenues and Alleys, as shown by the above map or Plat, All Avenues, Streets, and Alleys, are with the free consent and desire of the owner hereby dedicated to and for the use of the public.

ALL Blocks and Lots are reserved for use and sale, and the above tract of Land is to be known as the Town of SHERMAN Canadian County Oklahoma

IN Witness whereof, I have hereunto set my hand this 27th day of February A.D. 1891

Henry A. Griffey

OKLAHOMA TERRITORY
Canadian County } S.S.

Be it remembered that on the 27th day of February A.D. 1891 before me the undersigned Register of Deeds of Canadian County personally appeared Henry A Grissey to me personally known to be the identical person who executed the above and foregoing dedication, and who acknowledged the execution of the same to be his free act and deed for the uses and purposes herein above set forth, In Witness whereof I have hereunto set my hand and affixed my Official seal, the day and year last above written.

Parker S. Smith
Register of Deeds

Oklahoma Territory
Canadian County } ss.

I S.T. Wood hereby certify that I am a surveyor, and that I have made survey of the South East quarter (1/4) of Section 28 Township 11 North Range 7 West of the Indian meridian Canadian County; of which the above is a true and correct map or plat

S.T. Wood
Surveyor

Canadian
P Feby. 27 91 6
Parker S. Smith