CANADIAN COUNTY } SS.
FILED FOR RECORD THIS 12 DAY OF
April 1935 AT 3 O'CLOCK P.M.
AND RECORDED IN BOOK ____ PAGE ____
C. E. BROSS, COUNTY CLERK
C. E. Bross

Filing Fee $3.75

STATE OF OKLAHOMA, CANADIAN COUNTY,SS.

I, J. R. Loughmiller, duly elected and qualified County Surveyor in above named county and state, do hereby certify that the map in blue print is a true and correct copy of the survey of the South Canadian river bed and banks extending to the center of the South Canadian river bed and running through sections Seven (7) and Eighteen (18) Twp Ten (10) North Range Five (5) West, also section Twelve (12), Thirteen (13) and Fourteen (14), Twp. Ten (10), North Range Six (6) West, All as shown on attached plat.

Signed this 15th. day of April, 1935

J. R. Loughmiller
County Surveyor

ACKNOWLEDGMENT.

STATE OF OKLAHOMA, CANADIAN COUNTY,SS.

Before me Alva Williams a Notary Public in and for said County and State on this 15th day of April, 1935, personally appeared J. R. Loughmiller and to me known to be the identical person who executed the within and foregoing instrument and acknowledged to me that he executed the same as his free and voluntary act and deed for the uses and purposes therein set forth.

Witness my hand and seal the day and year above set forth.

My commission expires March 1 1937 Alva Williams
Notary Public

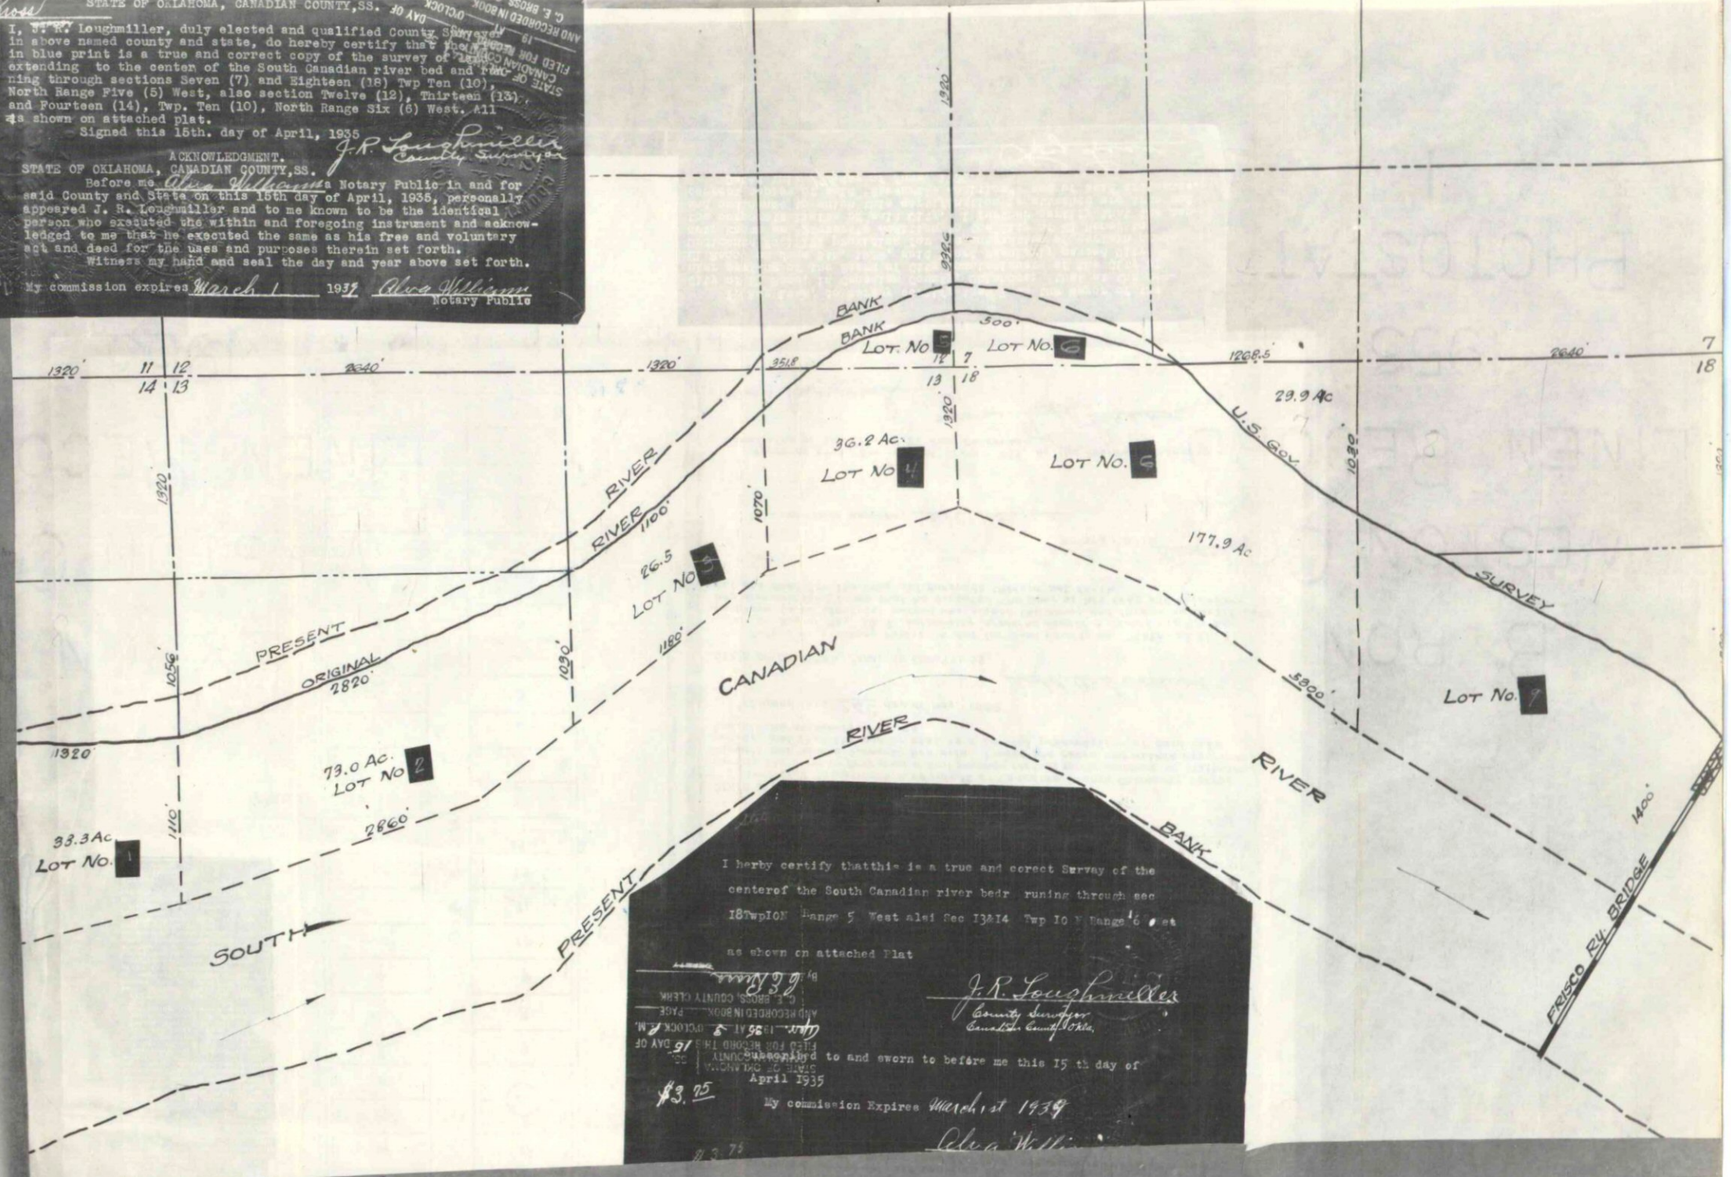

I herby certify thatthis is a true and correct Survey of the centeref the South Canadian river bedr runing through sec 18TwpION Range 5 West alsi Sec 13A14 Twp IO N Range 6 West as shown on attached Plat

J. R. Loughmiller
County Surveyor
Canadian County, Okla.

Subscribed to and sworn to before me this 15 th day of April 1935

$3.75

My commission Expires March 1st 1939

Alva Williams

Selection Plat
So. Canadian