Stone Glen

A Part of the NW 1/4 Section 7, T-12-N, R-7-W, I.M.
EL RENO, OKLAHOMA

State of Oklahoma } SS
Canadian County }
Filed for record March 8 19 78
at 4:15 P M and recorded in
Book 7 Page 11
Fee $ 25.00
BETTY EISENHOUR
County Clerk
By Phyllis Leach Deputy

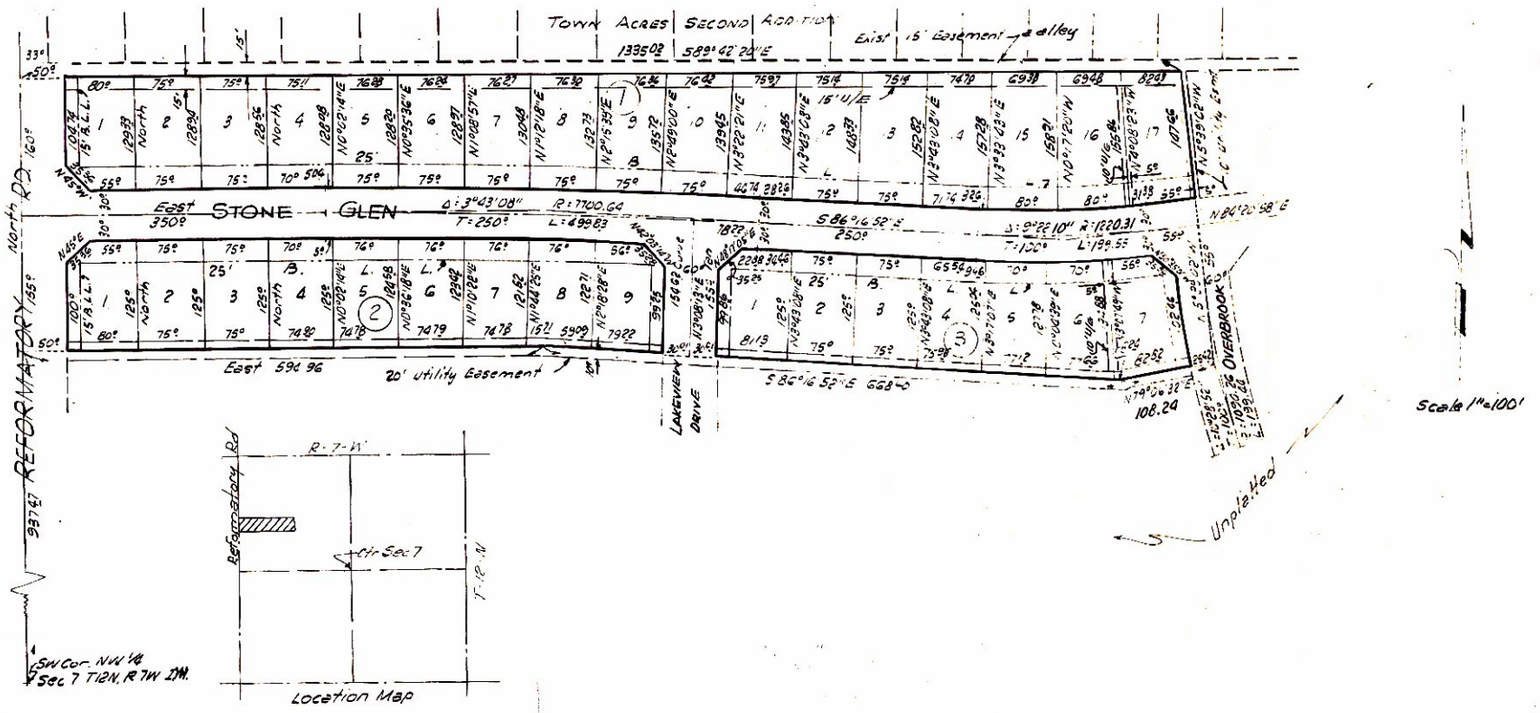

PLANNING COMMISSION APPROVAL

I, MORRIS WRIGHT, Chairman of the City Planning Commission of the City of El Reno, Oklahoma, do hereby certify that the said Planning Commission duly approved the annexed plat of STONE GLEN ADDITION to the City of El Reno, Oklahoma, at a meeting on the 8th day of March, 1978.

Morris Wright
Planning Commission Chairman

COUNTY TREASURER'S CERTIFICATE

I, VERNON LAWRENCE, do hereby certify that I am the duly elected, qualified and acting County Treasurer of Canadian County, State of Oklahoma, that the tax records of said County show all taxes are paid for the year 1977 and prior years on the land shown on the annexed plat of STONE GLEN ADDITION to the City of El Reno, Canadian County, State of Oklahoma, that the required statutory security has been deposited in the office of the County Treasurer guaranteeing payment of the current year's taxes.

EXECUTED at El Reno, Canadian County, Oklahoma, this 8th day of March, 1978.

Vernon Lawrence
Canadian County Treasurer

SURVEYOR'S CERTIFICATE

I, WENDELL R. PHILLIPS, Registered Land Surveyor No. 370 in the State of Oklahoma, hereby certify that the annexed plat of STONE GLEN ADDITION to the City of El Reno in Canadian County, State of Oklahoma, consisting of one (1) sheet, correctly represents an accurate survey thereof made under my supervision and that the monuments shown thereon actually exist and that the monuments shown thereon actually exist and their respective positions are correctly shown. I further certify that this plat complies with the requirements of Oklahoma Senate Bill No. 377, Section 518 as amended.

Wendell R. Phillips
Wendell R. Phillips

STATE OF OKLAHOMA)
COUNTY OF OKLAHOMA) SS

Before me, the undersigned, a Notary Public in and for said County and State, on this 16th day of November, 1977, personally appeared Wendell R. Phillips, to me known to be the identical person who executed the within and foregoing instrument and he acknowledged to me that he executed the same as his free and voluntary act and deed for the uses and purposes therein set forth.

WITNESS my hand and notarial seal the day and year last above written.

My Commission Expires December 10, 1977.

D. M. Nelson
Notary Public

County Treas.

Surveyor

Notary

Plat By: PHILLIPS-STONG-COON ENGINEERING CO.
2832 Wilshire Blvd Okla. City, Okla.